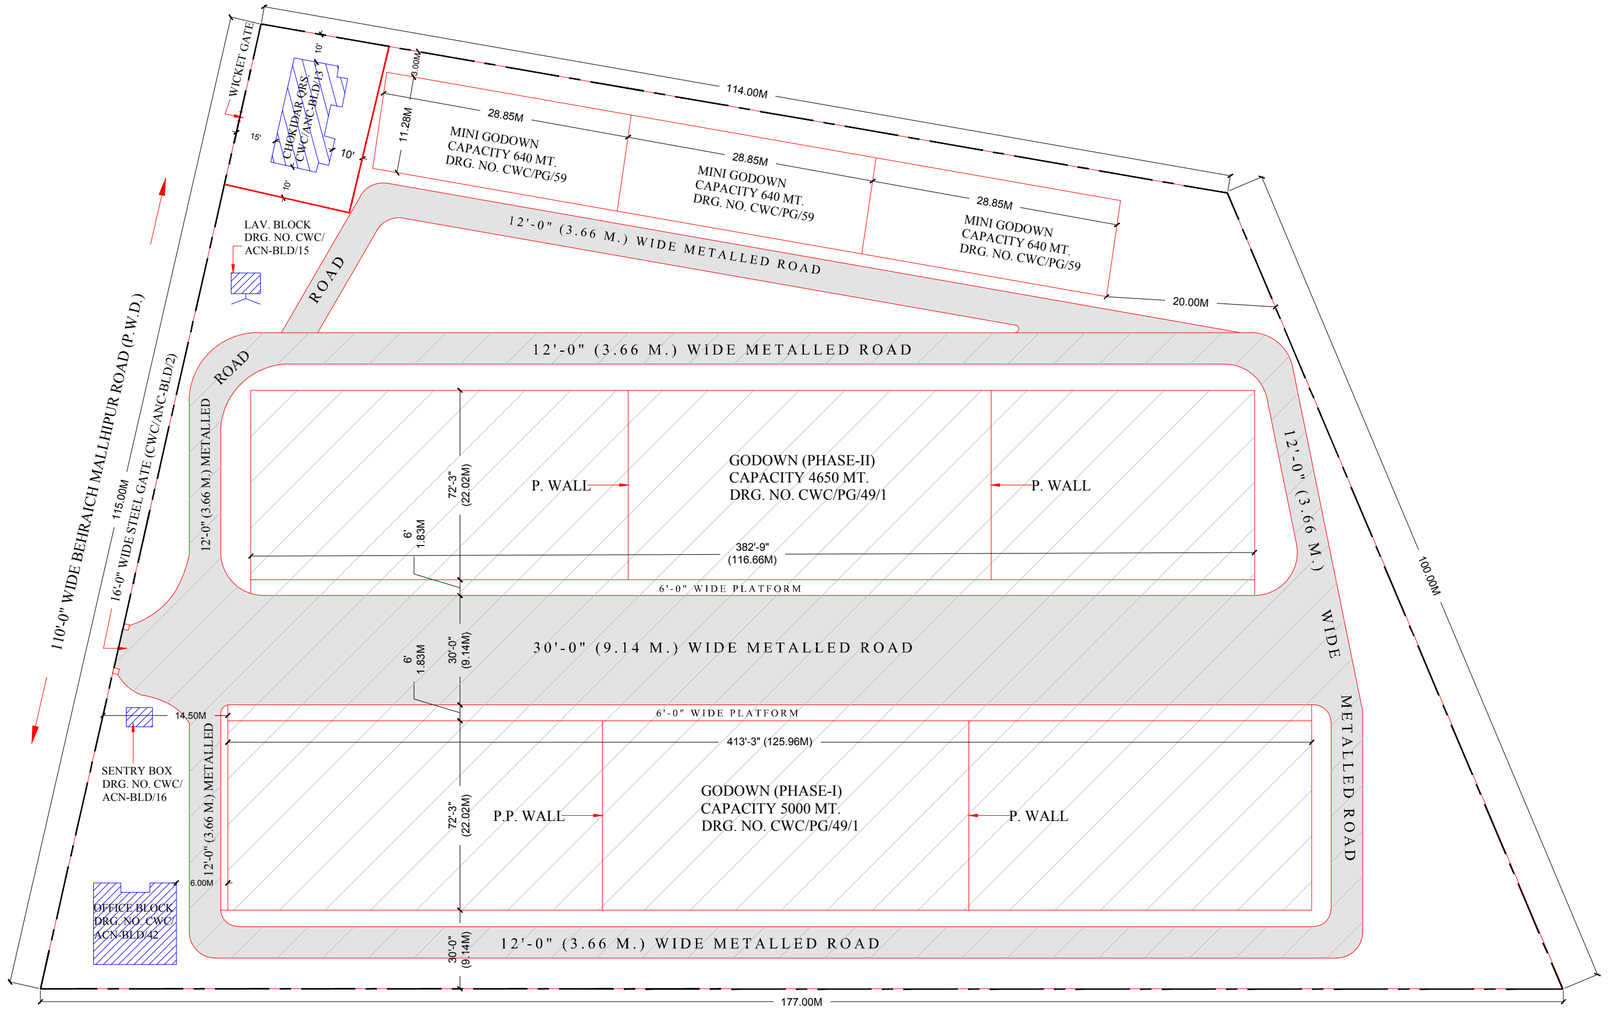

REFERENCES:

1. GODOWN (PHASE-I) SHOWN THUS.
2. GODOWN (PHASE-II) SHOWN THUS.
3. FUTURE WORK SHOWN THUS.
4. BOUNDAYR LINE SHOWN THUS.
5. EXISTING WORK SHOWN THUS.
6. PROPOSED WORK SHOWN THUS.

PHASE-I
PHASE-II

NOTE:

1. THIS DRG. NO. CWC/LOP/156 HAS BEEN REVISED AS PER PLAN SENT BY E.E. CC-I VIDE HIS NOTE NO. CWC/CC-I/9324 DATED 01.12.1977.

ADD/ALT:

1. THIS LAYOUT PLAN DRG. NO. CWC/LOP/156/1 HAS BEEN MODIFIED SHOWING ADDITIONAL CAPACITY OF 1920 MT. MINI GODOWNS AS APPROVED BY M.D. ON NOTE SHEET NO. 12 OF FILE NO. CWC-BD/I-BEHRAICH/76 ON DATED 02.01.1979.

- Sd -	- Sd -	- Sd -
06.01.1979	06.01.1979	06.01.1979
A.E/HO	S.W	M.E

NOTES:

THIS DRG. NO. CWC/LOP/56/1-AC IS AUTOCAD REPLICA OF DRG. NO. CWC/LOP/156/1 TO MAKE A SOFT COPY.

ASST. ENGR.	EXECUTIVE ENGR.	SUPTDG ENGR.

CENTRAL WAREHOUSING CORPORATION

DRG. NO.	SCALE. 1CM = 3 METER
CWC/LOP/156/1-AC	DRAWN:
	CHECKED BY:

REVISED LAYOUT PLAN OF CENTRAL WAREHOUSE AT BEHRAICH.

- Sd -	- Sd -
SURVEYOR OF WORKS	MANAGER (ENGINEERING)