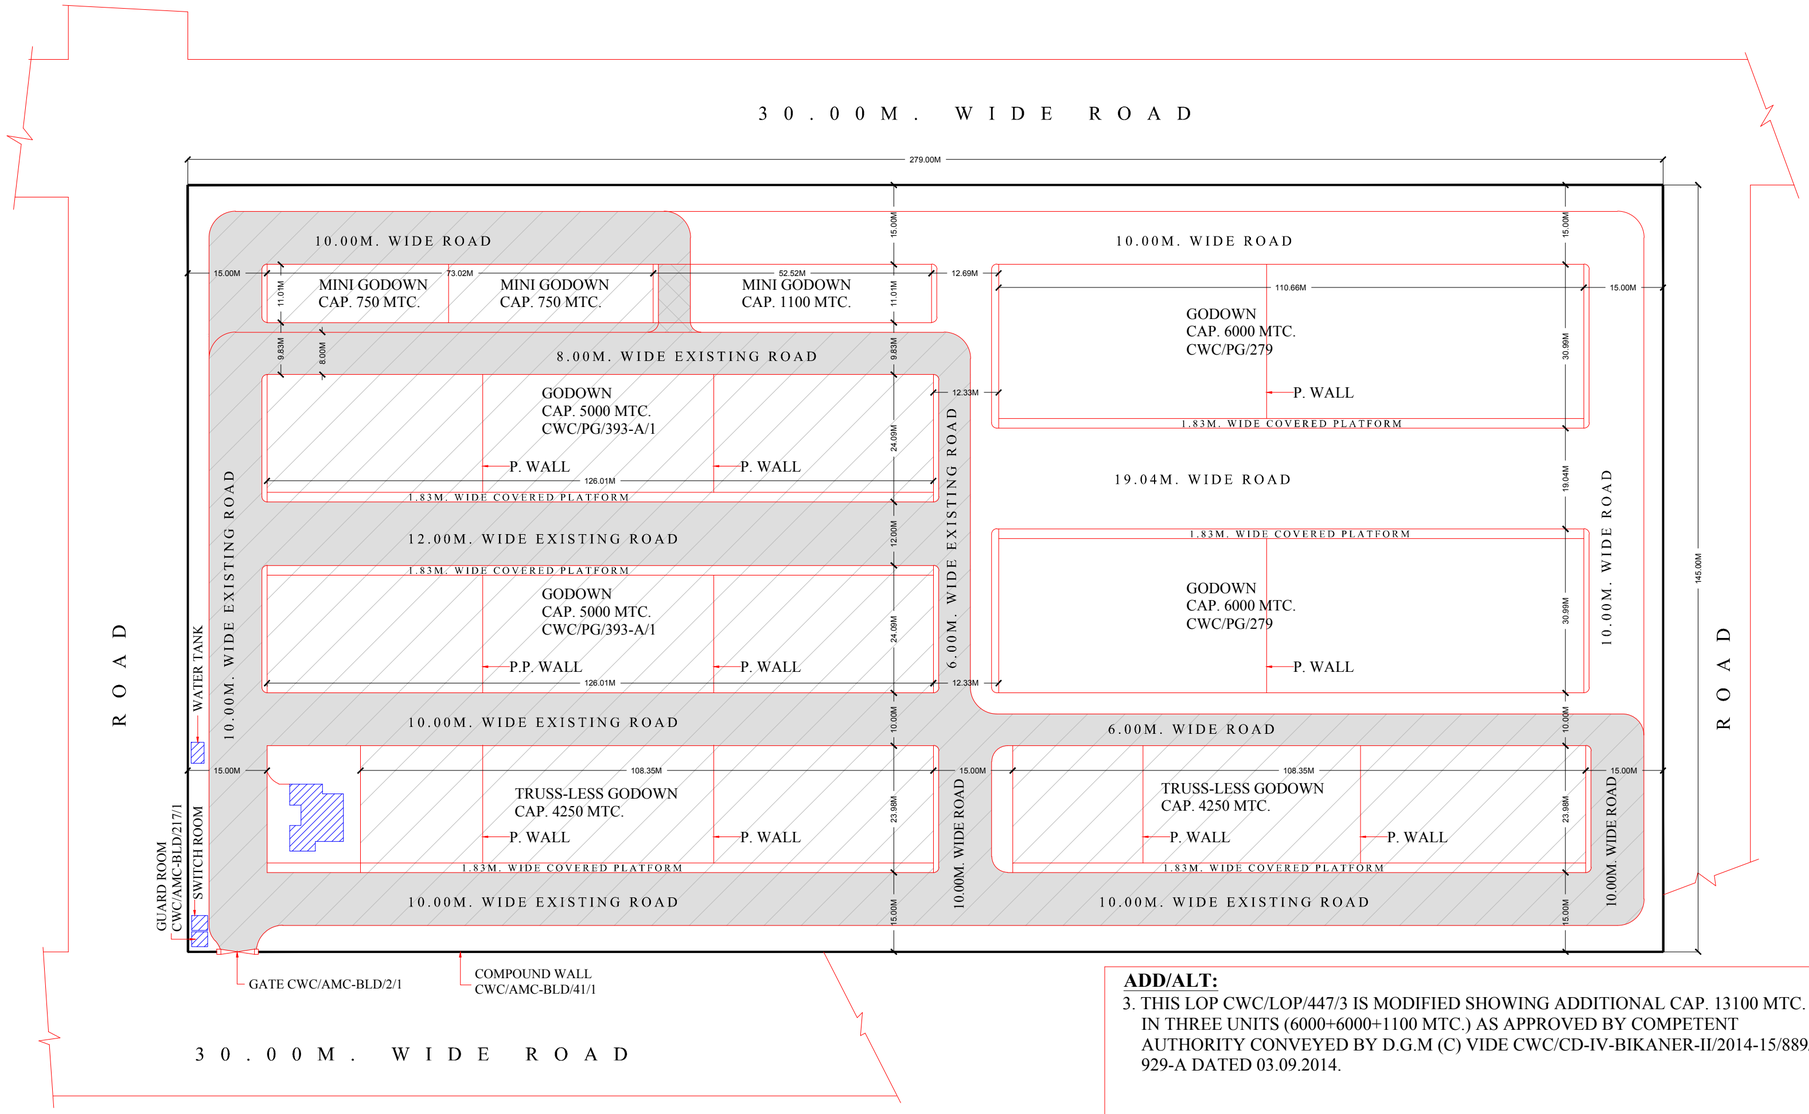

REFERENCES:

1. BOUNDARY WALL SHOWN THUS.
2. PROPOSED WORK SHOWN THUS.
3. FUTURE WORK SHOWN THUS.
4. EXISTING WORK SHOWN THUS.

NOTES:

1. THE E.E. SHOULD PERSONALLY VERIFY L.O.P. BY VISITING AT SITE IN CASE OF ANY DISCREPANCY THE SAME SHOULD BE GOT CORRECTED FROM CORPORATE OFFICE BEFORE ISSUING N.I.T. TO PRESS & BEFORE GIVING LAYOUT PLAT SITE HE SHOULD ALSO OBTAIN MUNICIPAL SANCTION BUILDING PLANS BEFORE START OF WORK.

ADD/ALT:

1. THIS DRG. NO. CWC/LOP/447/1 SUPERSEDS EARLIER DRG. NO. CWC/LOP/447 AS PER PLAN SENT BY E.E. DELHI VIDE LETTER NO. CWC/CC-ND/KARN/BIKANER-ESTIMATES 105-06/239 DATED 18.10.2005 & APPROVED BY COMPETENT AUTHORITY OF FILE NO. CWC/II-2279/CONST.

2. THIS DRG. NO. CWC/LOP/447/2 IS MODIFIED SHOWING ADDITIONAL CAP. 10000 MT. IN 4 UNITS (4250+4250+750+750 MT.) AS PER LOP SENT BY E.E. C.C. DELHI ALONG WITH HIS LETTER NO. CWC/CC-DLI/BIKANER/2012-13 DATED 22.01.2013 AND ALSO APPROVED BY COMPETENT AUTHORITY.

- Sd -
05.04.2013
(S.B. SINGH)
E.E. 4

- Sd -
05.04.2013
(S.K. SHARMA)
S.E (ENGG.)

NOTES:

THIS DRG. NO. CWC/LOP/447/3-AC IS AUTOCAD REPLICA OF DRG. NO. CWC/LOP/447/3 TO MAKE A SOFT COPY.

10/11/2016 10-11-16

ASST. ENGR. **EXECUTIVE ENGR.** **CHIEF ENGR.**

ADD/ALT:

3. THIS LOP CWC/LOP/447/3 IS MODIFIED SHOWING ADDITIONAL CAP. 13100 MTC. IN THREE UNITS (6000+6000+1100 MTC.) AS APPROVED BY COMPETENT AUTHORITY CONVEYED BY D.G.M (C) VIDE CWC/CD-IV-BIKANER-II/2014-15/889/929-A DATED 03.09.2014.

- Sd -
09.09.2014
(A.K. AGARWAL)
E.E

- Sd -
09.09.2014
(S.K. SHARMA)
S.E (ENGG.)

CENTRAL WAREHOUSING CORPORATION

DRG. NO.
CWC/LOP/447/3-AC

N

SCALE 1: 600
DELT BY: - Sd - (AJIT JAUHARI)
CHECKED BY:

REVISED LAYOUT PLAN OF CENTRAL WAREHOUSE AT KARNI INDUSTRIAL AREA BIKANER-II RAJASTHAN.

- Sd - 09.11.2005 (KANWAR SINGH) EXECUTIVE ENGINEER	- Sd - 09.11.2005 (G.D. KUTARIYA) SUPTDG. ENGINEER	- Sd - 09.11.2005 (P.M. GOPAL KRISHNAN) CHIEF ENGINEER