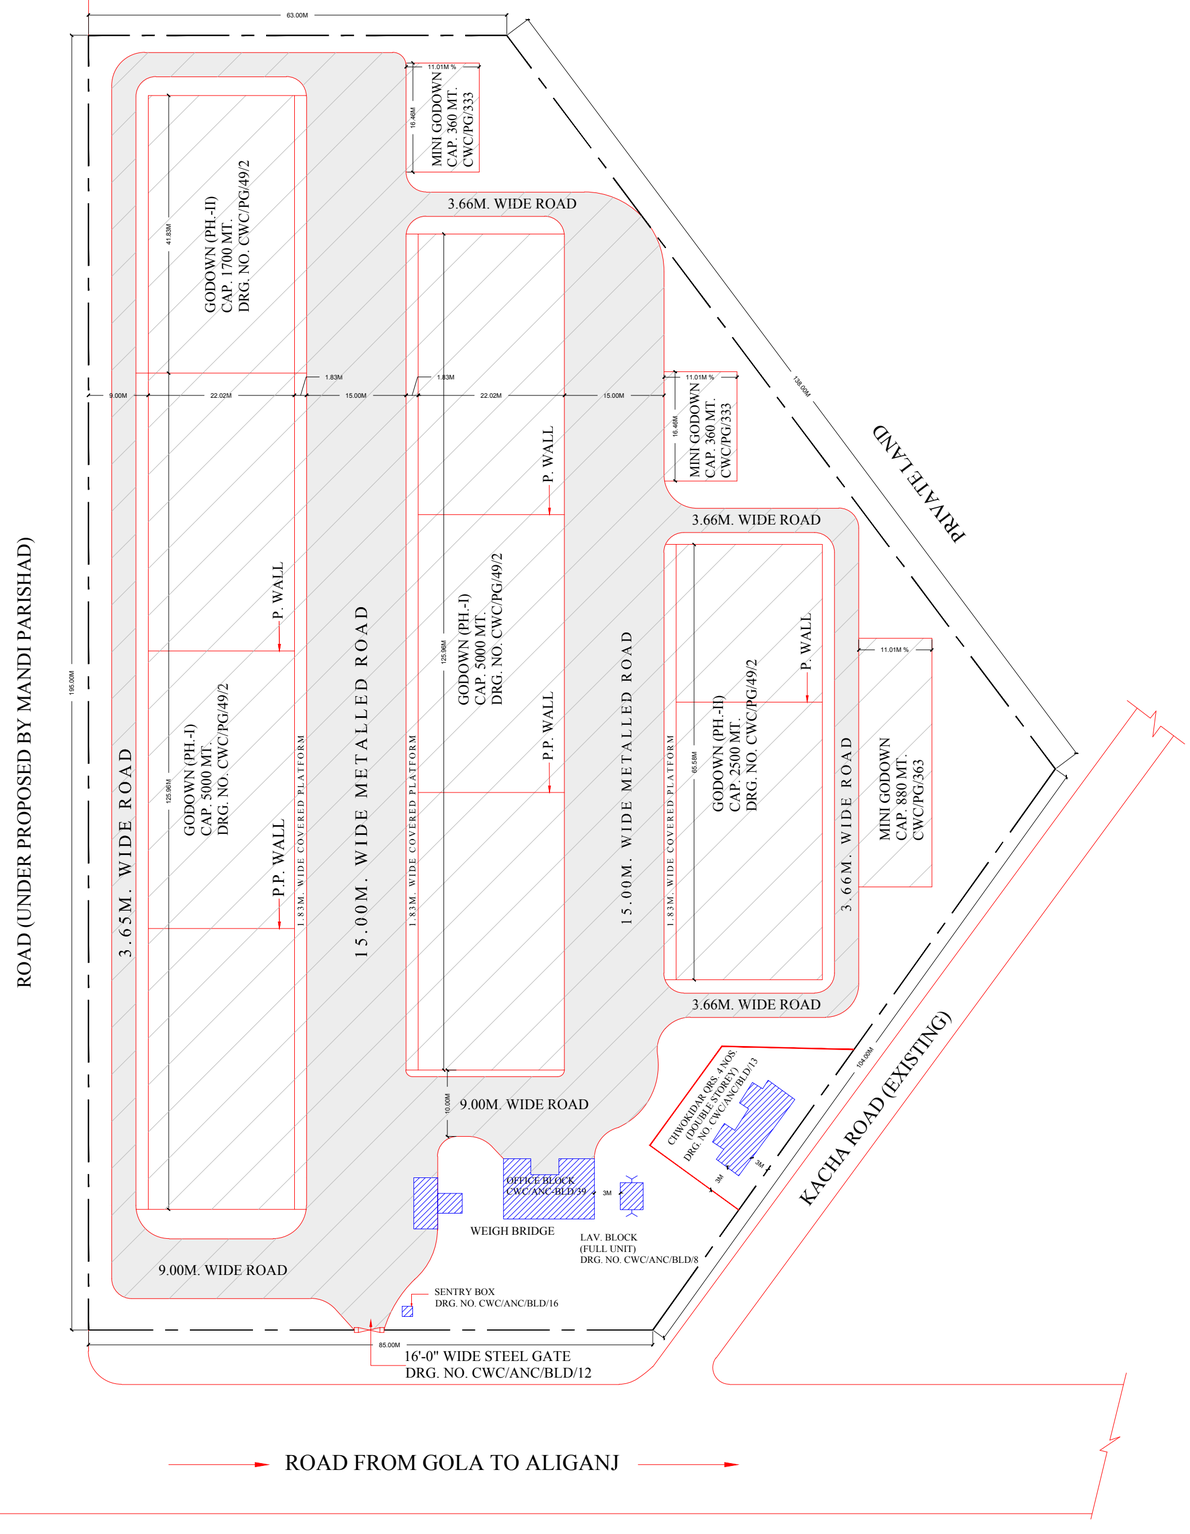

REFERENCES:

1. PROPOSED WORK SHOWN THUS.
2. EXISTING WORK SHOWN THUS.
3. BOUNDARY LINE SHOWN THUS.

NOTES:

1. THIS LAYOUT PLAN DRG. NO. CWC/LOP/193 IS PREPARED FOR THE CAPACITY OF 10,000 MTC. CAPACTIY GODOWN AS APPROVED BY M.D ON DATED 25.07.1979.

ADD/ALT:

1. THIS DRG. NO. CWC/LOP/193/1 HAS BEEN MODIFIED BY SHOWING ADDITIONAL CAPACITY OF 4200 MTC. AS APPROVED BY M.D ON N.P-5 OF FILE NO. CWC/II-772/CONST. DATED 30.07.1981.

- Sd -	- Sd -	- Sd -
04.09.1981	04.09.1981	04.09.1981
H.D/MAN	S.W 3	M.E

2. THIS DRG. NO. CWC/LOP/193/2 IS MODIFIED SHOWING ADDITIONAL CAPCITY OF 1600 MMTC. AS APPROVED BY COMPETENT AUTHORITY AS RECIVED VIDE NOTE NO. CWC-BD/I-GOLA GOKARAN NATH/79 DATED 18.06.1998 FROM MANAGER (BUSINESS) IN FILE NO. CWC/II-1664/CONST.

NOTES:

THIS DRG. NO. CWC/LOP/193/2-AC IS AUTOCAD REPLICA OF DRG. NO. CWC/LOP/193/2 TO MAKE A SOFT COPY.

ASST. ENGR.	EXECUTIVE ENGR.	CHIEF ENGR.
		17-XII-6

CENTRAL WAREHOUSING CORPORATION

DRG. NO. CWC/LOP/193/2-AC	N	SCALE 1: 500
		TRACED BY: - Sd -(AJIT JAUHARI)
		CHECKED BY: - Sd - 29.06.1993 (K.L. MALHOTRA)

LAYOUT PLAN FOR CENTRAL WAREHOUSE AT GOLA GOKARAN NATH U.P. (UNDER ARCD PRG.)

- Sd - (L.N. SHARMA) SURVEYOR OF WORKS	- Sd - 30.06.1993 (MALKHAN SINGH) CHIEF ENGINEER